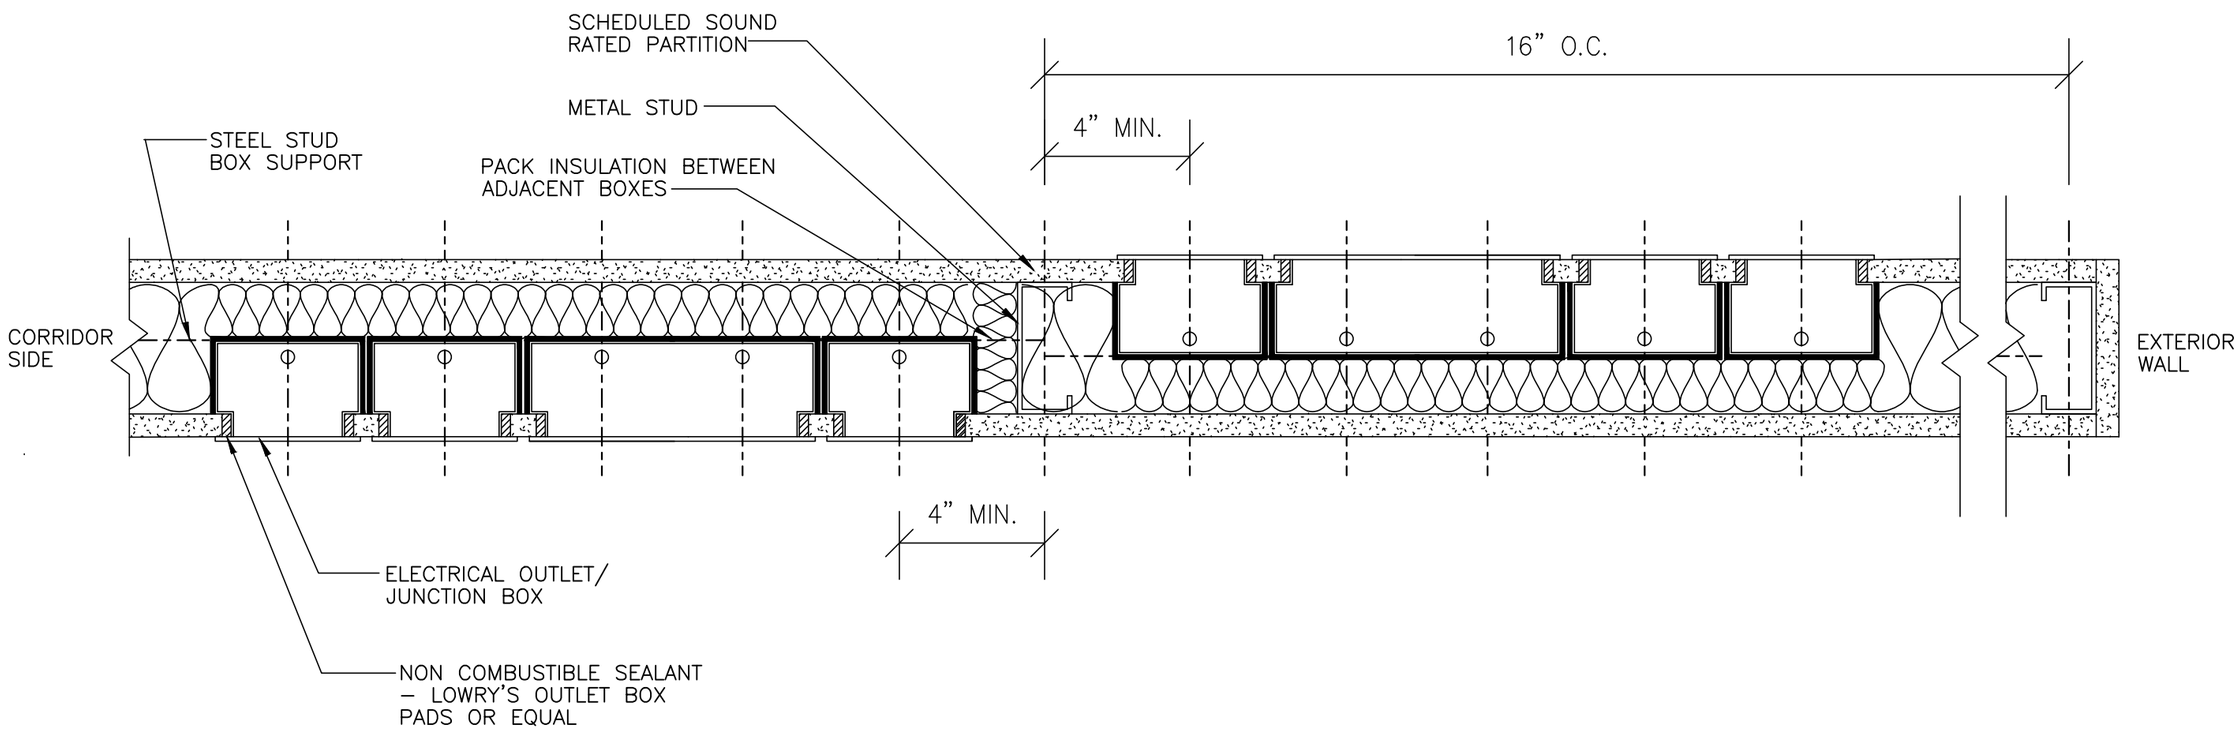

NOTES:

1. STUDS, MOUNTED 16" ON CENTER, SHALL BEGIN FROM EXTERIOR WALL.
2. OFFSET ELECTRICAL BOXES IN BACK TO BACK CLASSROOMS.

NO.	DATE	REVISION	BY

CHICAGO PUBLIC SCHOOLS
CAPITAL IMPROVEMENT PROGRAM
INFORMATION TECHNOLOGY SERVICES
INFRASTRUCTURE STANDARDS
CLASSROOM TEACHING WALL ELECTRICAL BOX OFFSETS

DESIGNED CPS				SHEET NO.
DRAWN CPS				ED.300
CHECKED CPS	PROJECT NUMBER	SCALE NONE	DATE 04/17/18	
APPROVED CPS				